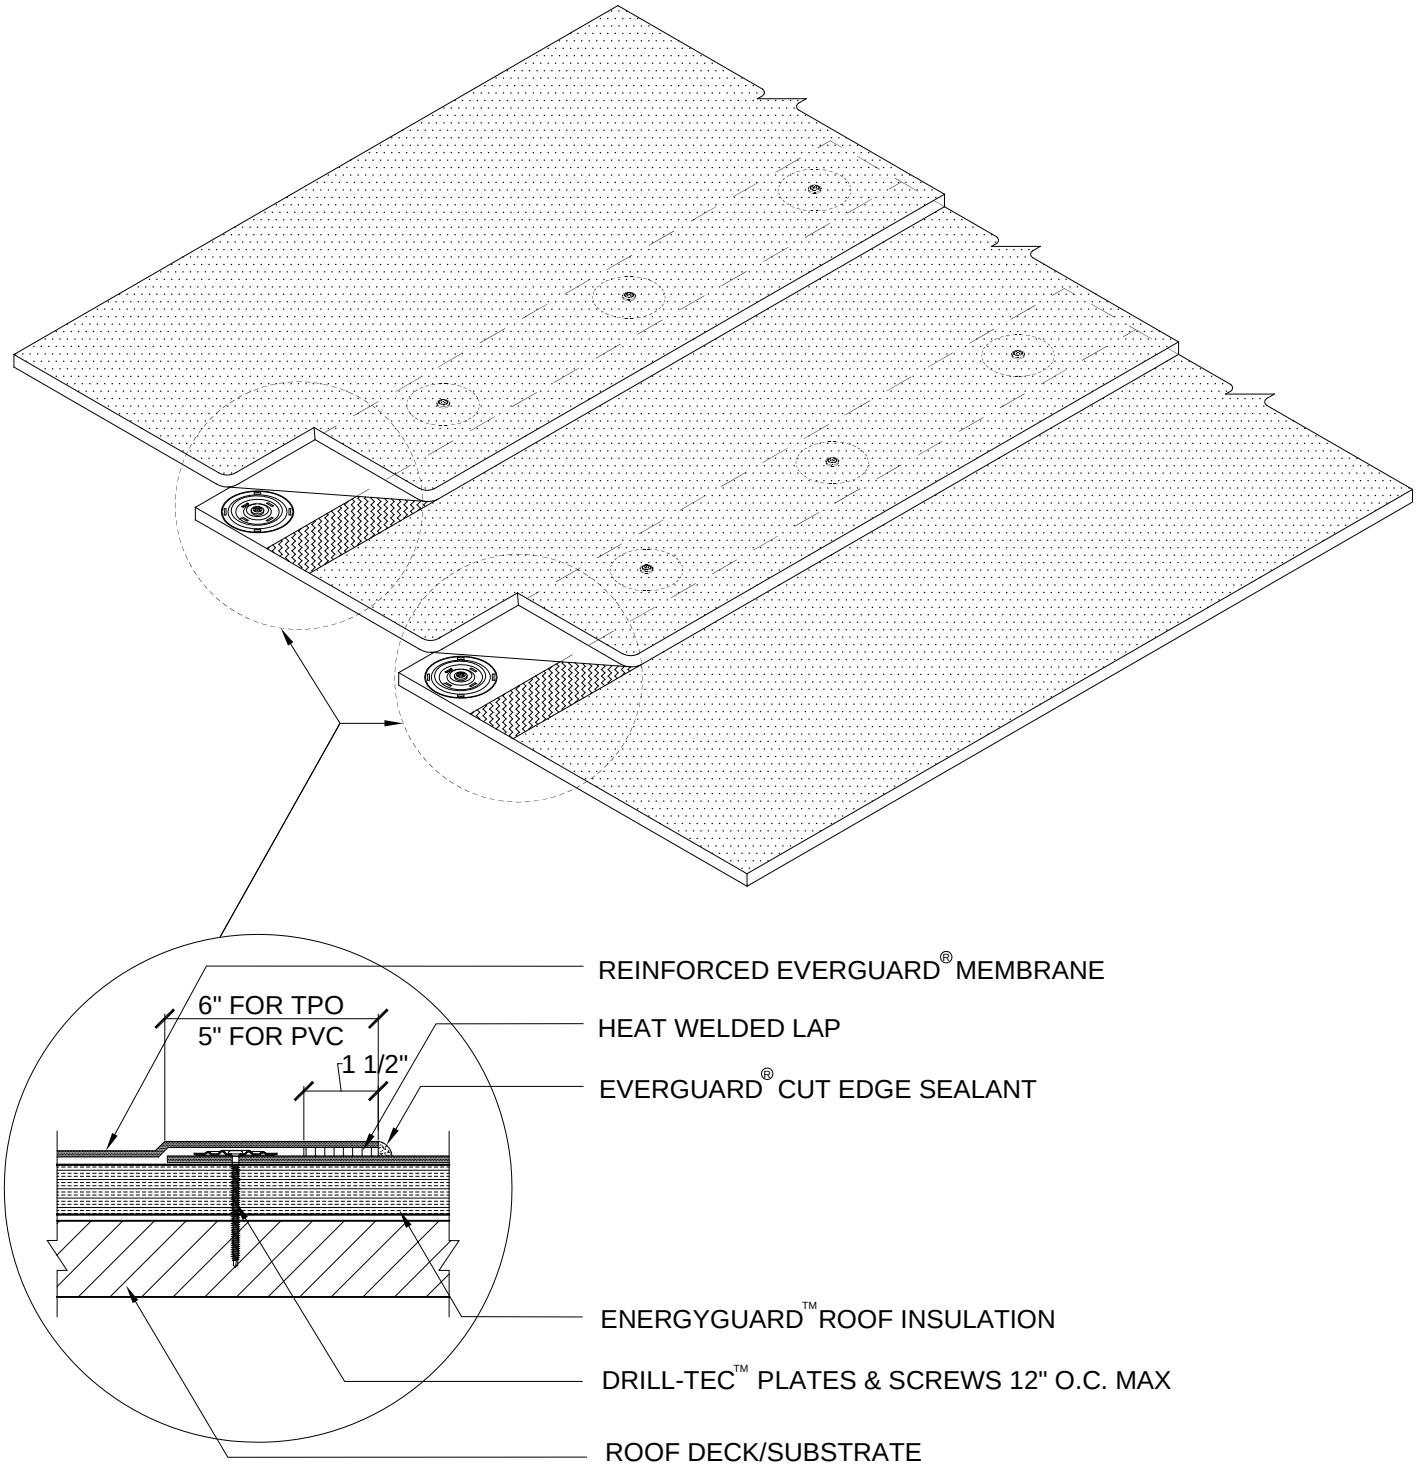

NOTE:

1. FOR HEAT WELDING LAPS USE 1 1/2" WELD WITH MACHINE AUTOMATIC MACHINE WELDER.

2. APPLY EVERGUARD® TPO AND PVC CUT EDGE SEALANT TO ALL CUT REINFORCED TPO AND PVC EDGES (REFER TO DETAIL MA/FA/BA 115).

GAF® GAF MATERIALS CORPORATION www.gaf.com	EverGuard® SINGLE-PLY ROOFING SYSTEMS	SIDE LAP DETAIL	DRAWING # 102	SYSTEM MA
	FIELD OF ROOF SERIES		SCALE N.T.S.	ISSUE/ REVISION DATE 9-01-09