GAF ColdStorage

SINGLE-PLY: TPO & PVC 60-80 mil membranes

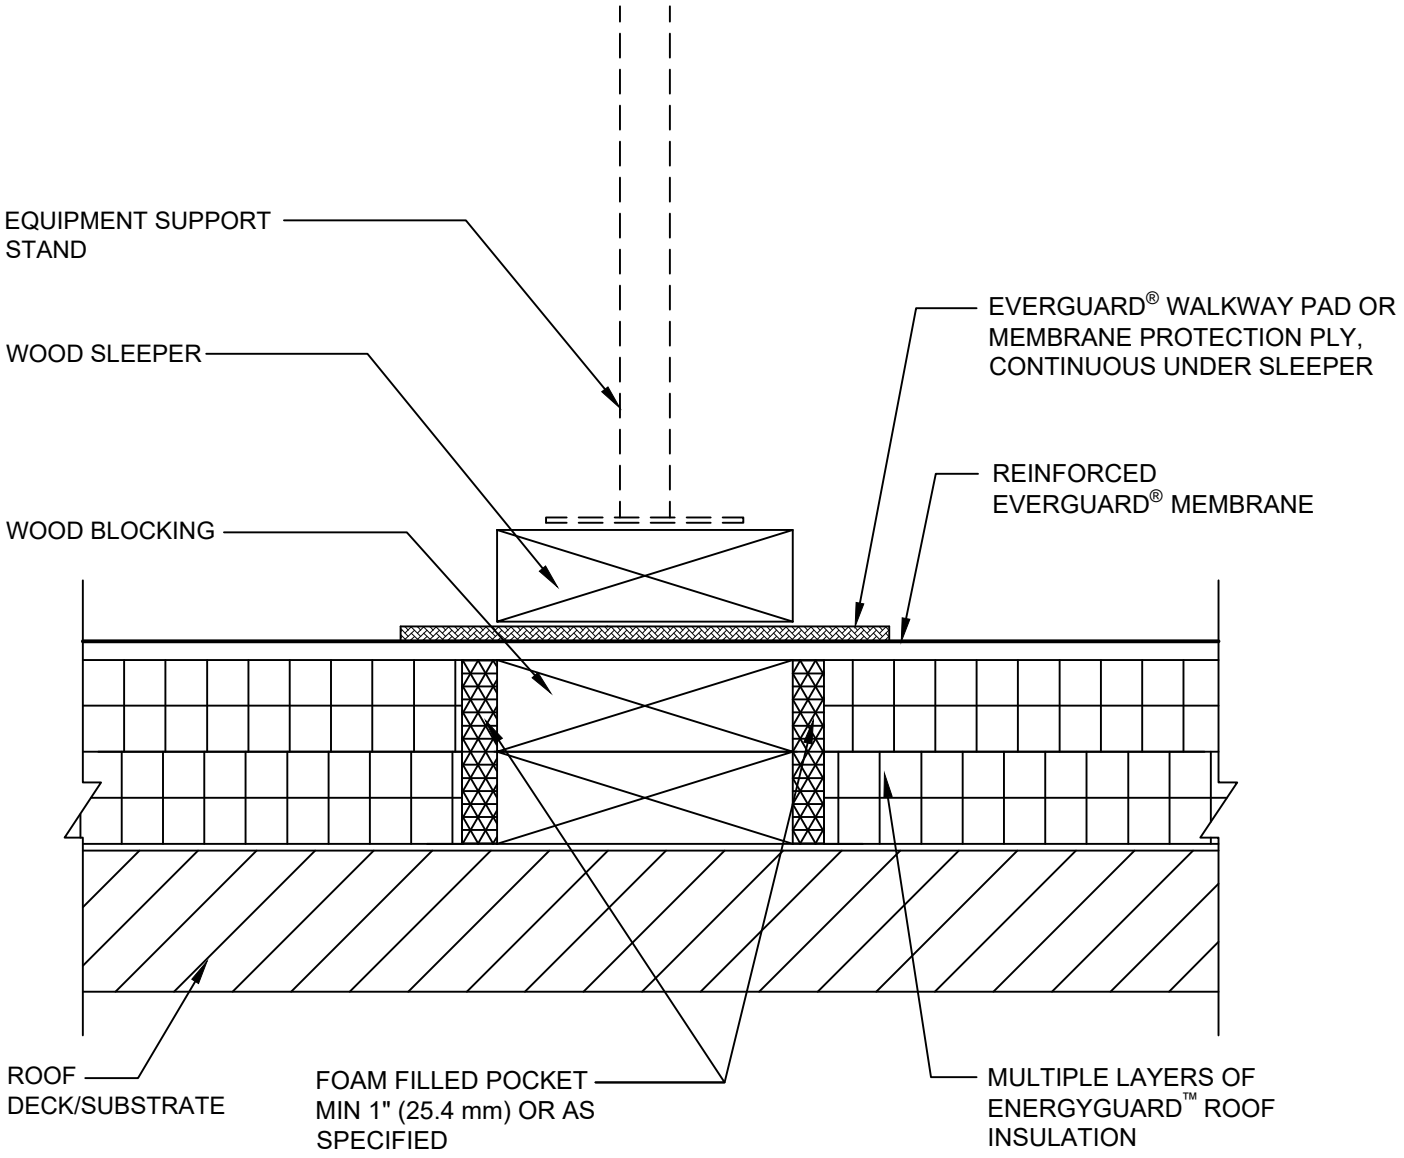

GAF

EXPOSED WOOD EQUIPMENT SUPPORT SLEEPER DETAIL

LEGEND

DRAWING #		THIS DETAIL APPLIES TO:	ISSUE / REVISION DATE	SCALE
511B		ADHERED SYSTEMS MECHANICALLY ATTACHED SYSTEMS RHINOBOND® SYSTEMS	3/1/21	N.T.S.